TYPICAL FACEPLATE

LABEL KEY:

XX - Y - ZZZ

- XX: Floor
- Y: N=North, E=East, S=South, W=West, C=Center
- ZZZ: 001 thru 999 Port ID# in IDF or MDF

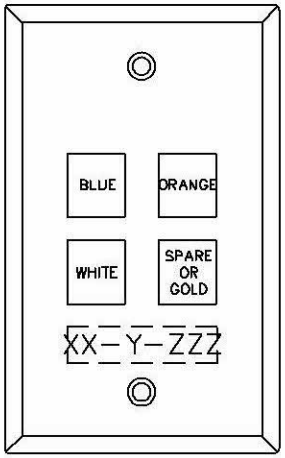

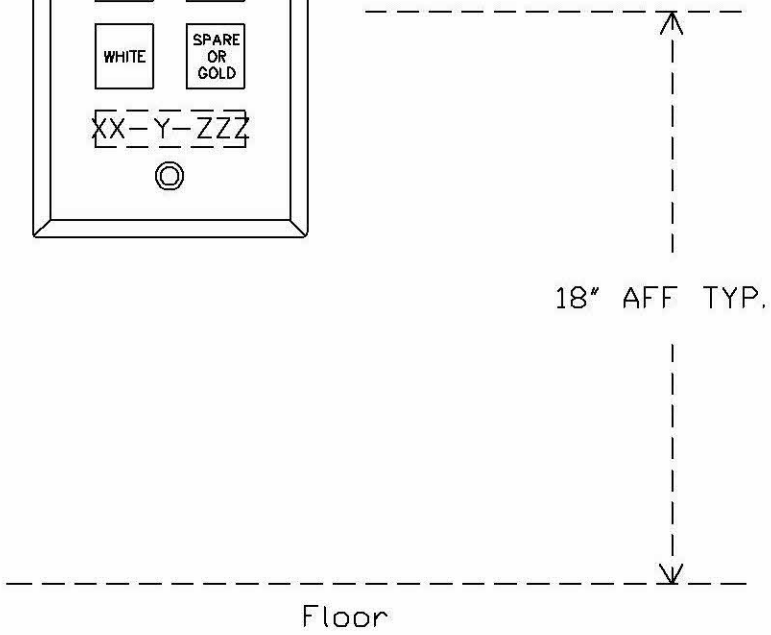

STATE OF LOUISIANA DIVISION OF ADMINISTRATION OFFICE OF TELECOMMUNICATIONS MANAGEMENT		
PROJECT:	CABLE CONTRACTS	
DESIGNED BY:	OFFICE OF TELECOMMUNICATIONS MANAGEMENT	
DRAWN BY:	JT	
DATE: 10-1-02	REV. NO.:	DWG. NO.: T- FPL

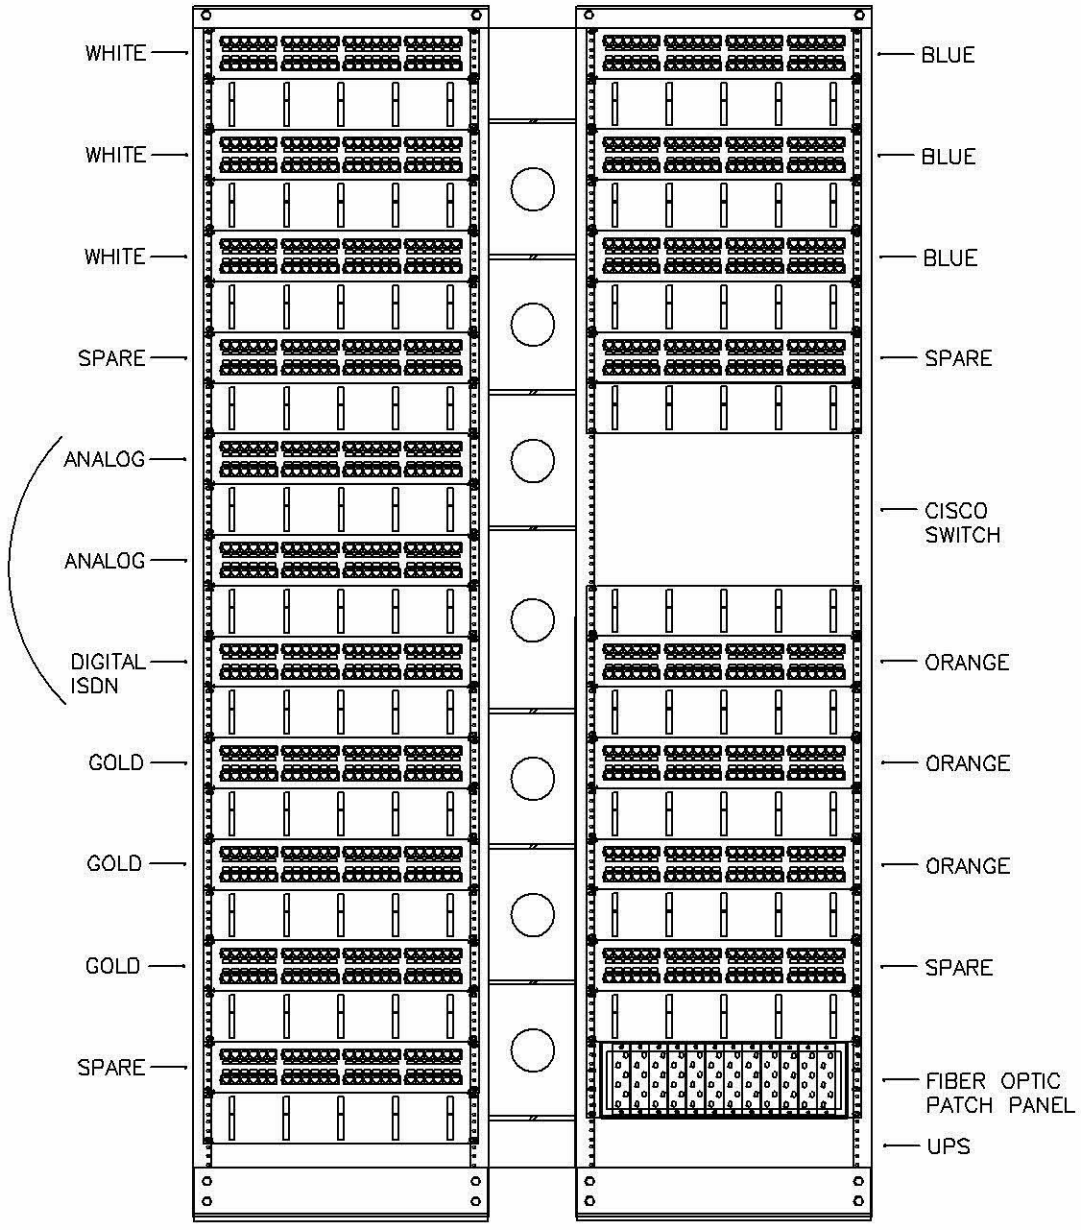

Typical IDF

STATE OF LOUISIANA DIVISION OF ADMINISTRATION OFFICE OF TELECOMMUNICATIONS MANAGEMENT		
PROJECT:	CABLE CONTRACT	
DESIGNED BY:	OFFICE OF TELECOMMUNICATION MANAGEMENT	
DRAWN BY:	JT	
DATE: 8-6-02	REV. NO.:	DWG. NO.: IDF RR&PP

VOICE & DATA to PATCH PANELS
EQUIPMENT ROOM LAYOUT
(TYPICAL)

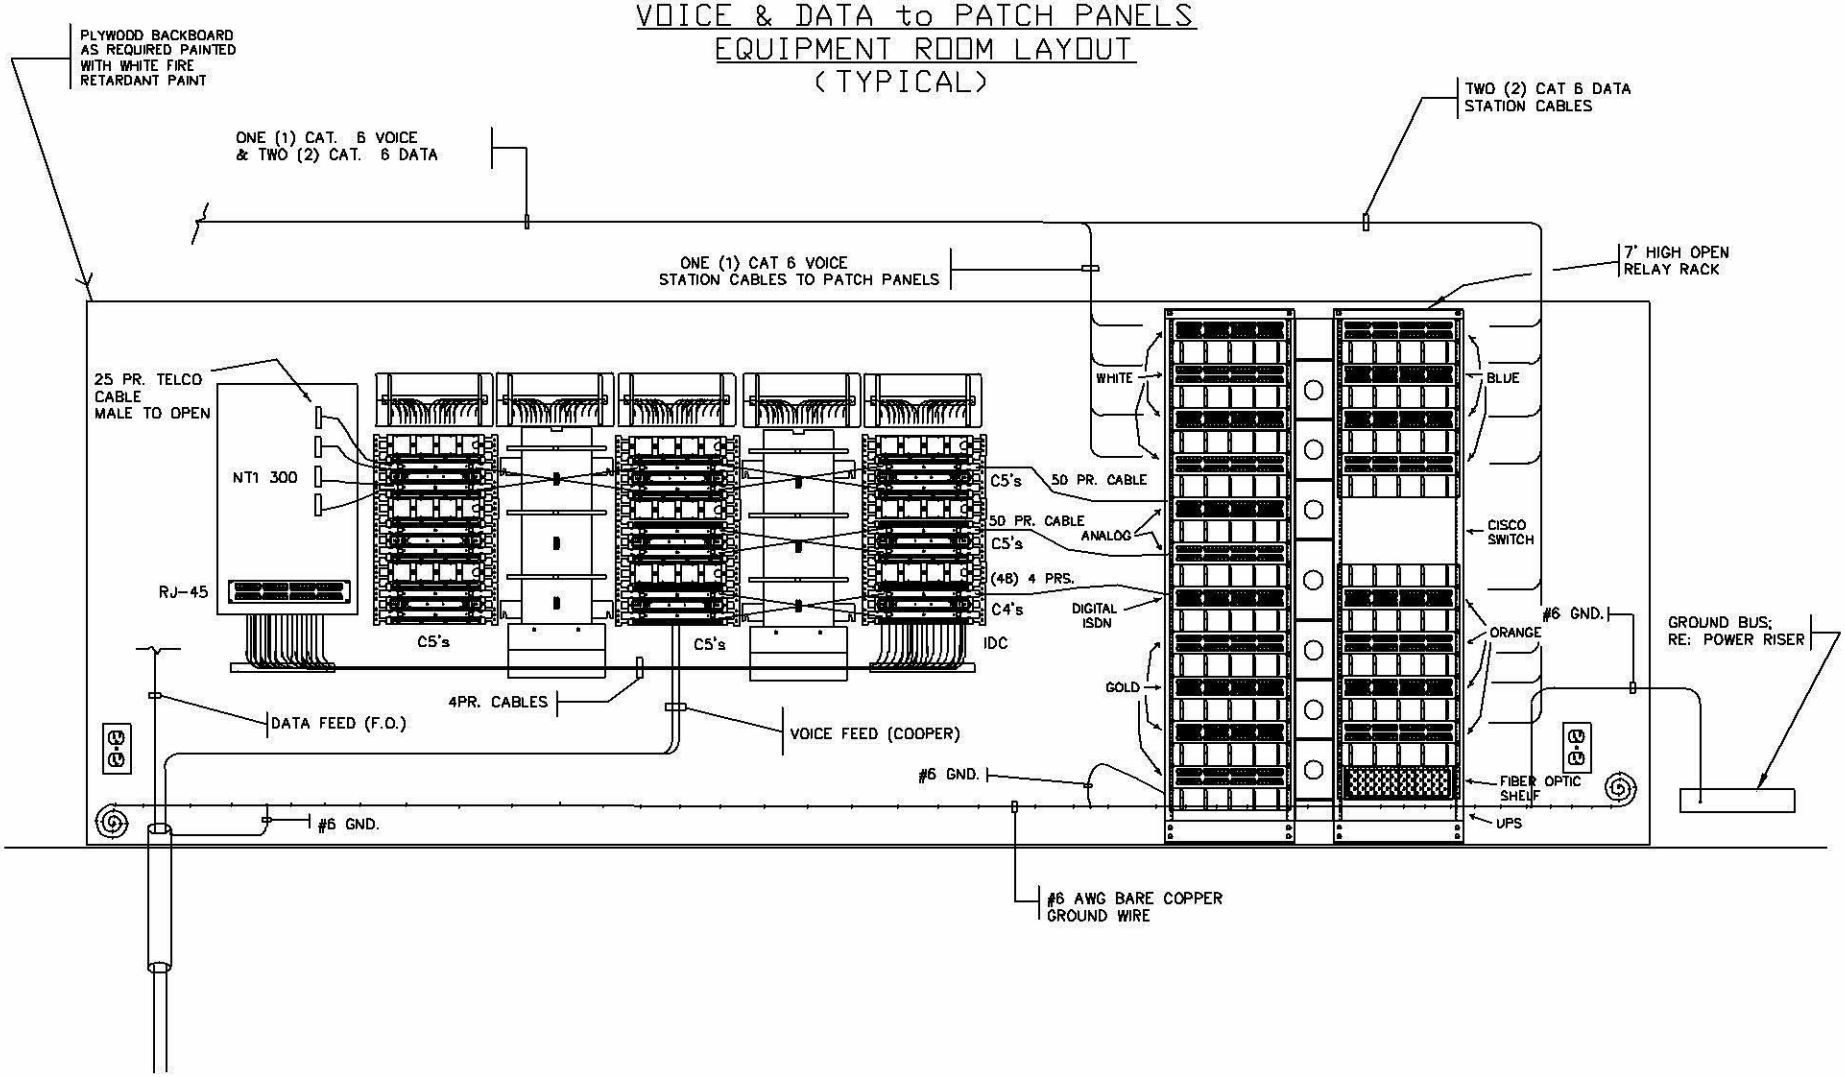

STATE OF LOUISIANA DIVISION OF ADMINISTRATION OFFICE OF TELECOMMUNICATIONS MANAGEMENT		
PROJECT:	CABLE CONTRACTS	
DESIGNED BY:	OFFICE OF TELECOMMUNICATIONS MANAGEMENT	
DRAWN BY:	SS	
DATE: 5-4-10	REV. NO.:	DWG. NO.: V/D PP

EIA/TIA 568-B WIRING PLAN

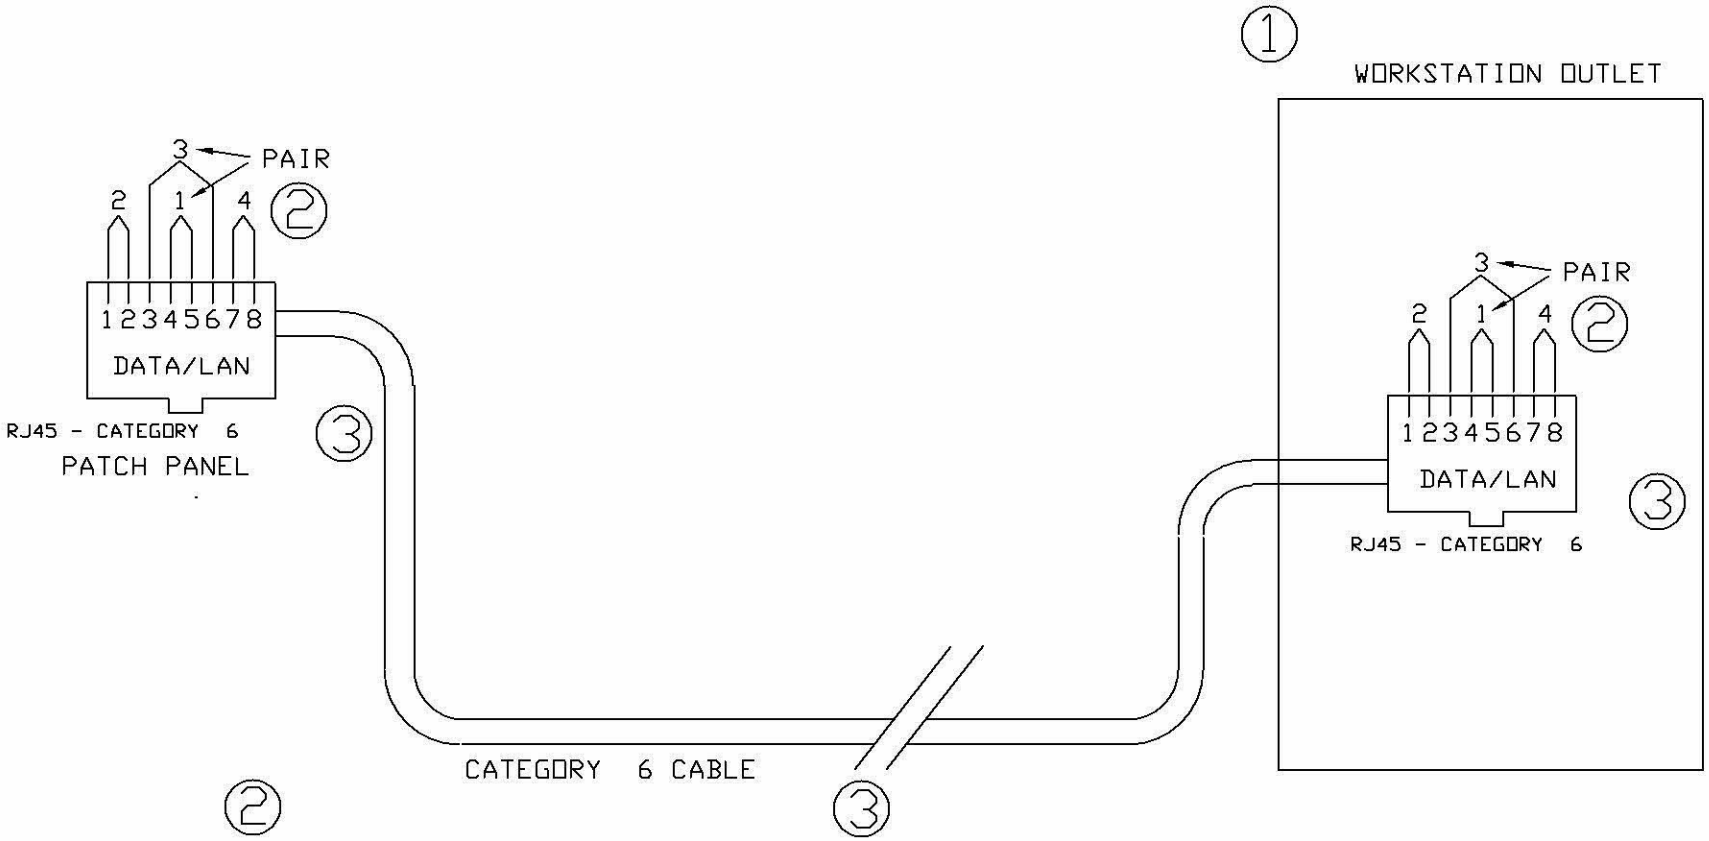

2 PAIR ASSIGNMENTS

1: BLUE-WHITE/WHITE-BLUE
2: WHITE-ORANGE/ORANGE-WHITE
3: WHITE-GREEN/GREEN-WHITE
4: WHITE-BROWN/BROWN-WHITE

NOTES:
1. JACK WIRING IS SHOWN WITH COLOR CODE AND PINOUT. INSTALLER SHALL CONNECT STATION WIRE TO TERMINALS AT REAR OF JACK TO ENSURE THIS CONFIGURATION.
2. SEE PAIR ASSIGNMENT TABLE TO LEFT
3. ANSI/TIA/EIA-568-B CATEGORY 6 CABLE, OR OTM APPROVED EQUAL

STATE OF LOUISIANA
DIVISION OF ADMINISTRATION
OFFICE OF TELECOMMUNICATIONS MANAGEMENT

PROJECT:	EIA/TIA 568 B WIRING PLAN
DESIGNED BY:	JL
DRAWN BY:	CR & JL & PAR & JS (edited 5/4/10 by KTA)
DATE: 6-2-04	REV. NO.: DWG. NO.: T-1